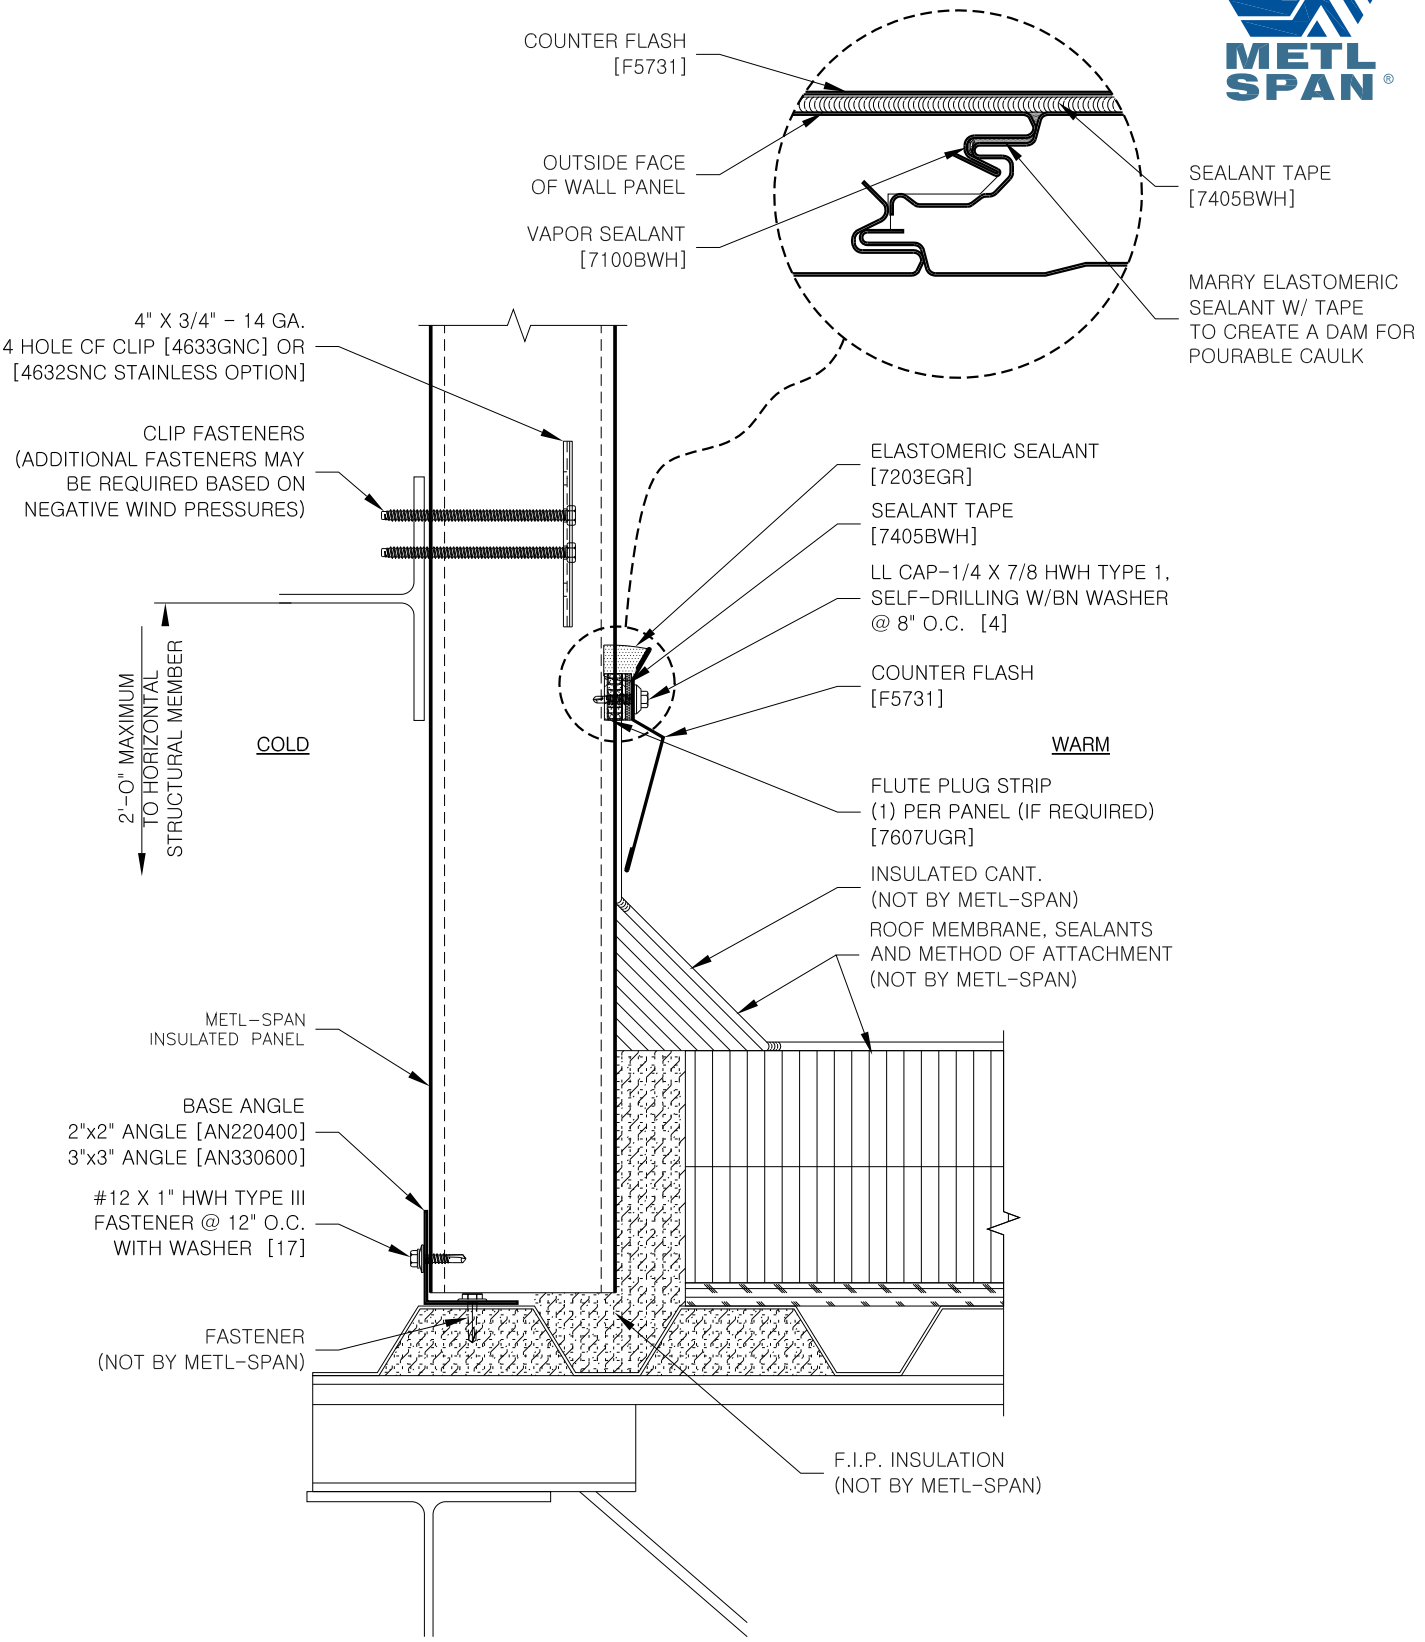

REFER TO SHEET "CS-INFO" FOR ADDITIONAL INFORMATION REGARDING THE APPLICATION OF SEALANTS, FASTENERS AND CLOSURE MATERIALS.

APPLICATION: FREEZER OR COOLER	LOW ROOF/HIGH WALL INTERSECT DETAIL	CS-BE-03
	© 2016 Metl-Span, an NCI Building Systems company. All rights reserved.	DATE: April 4, 2017