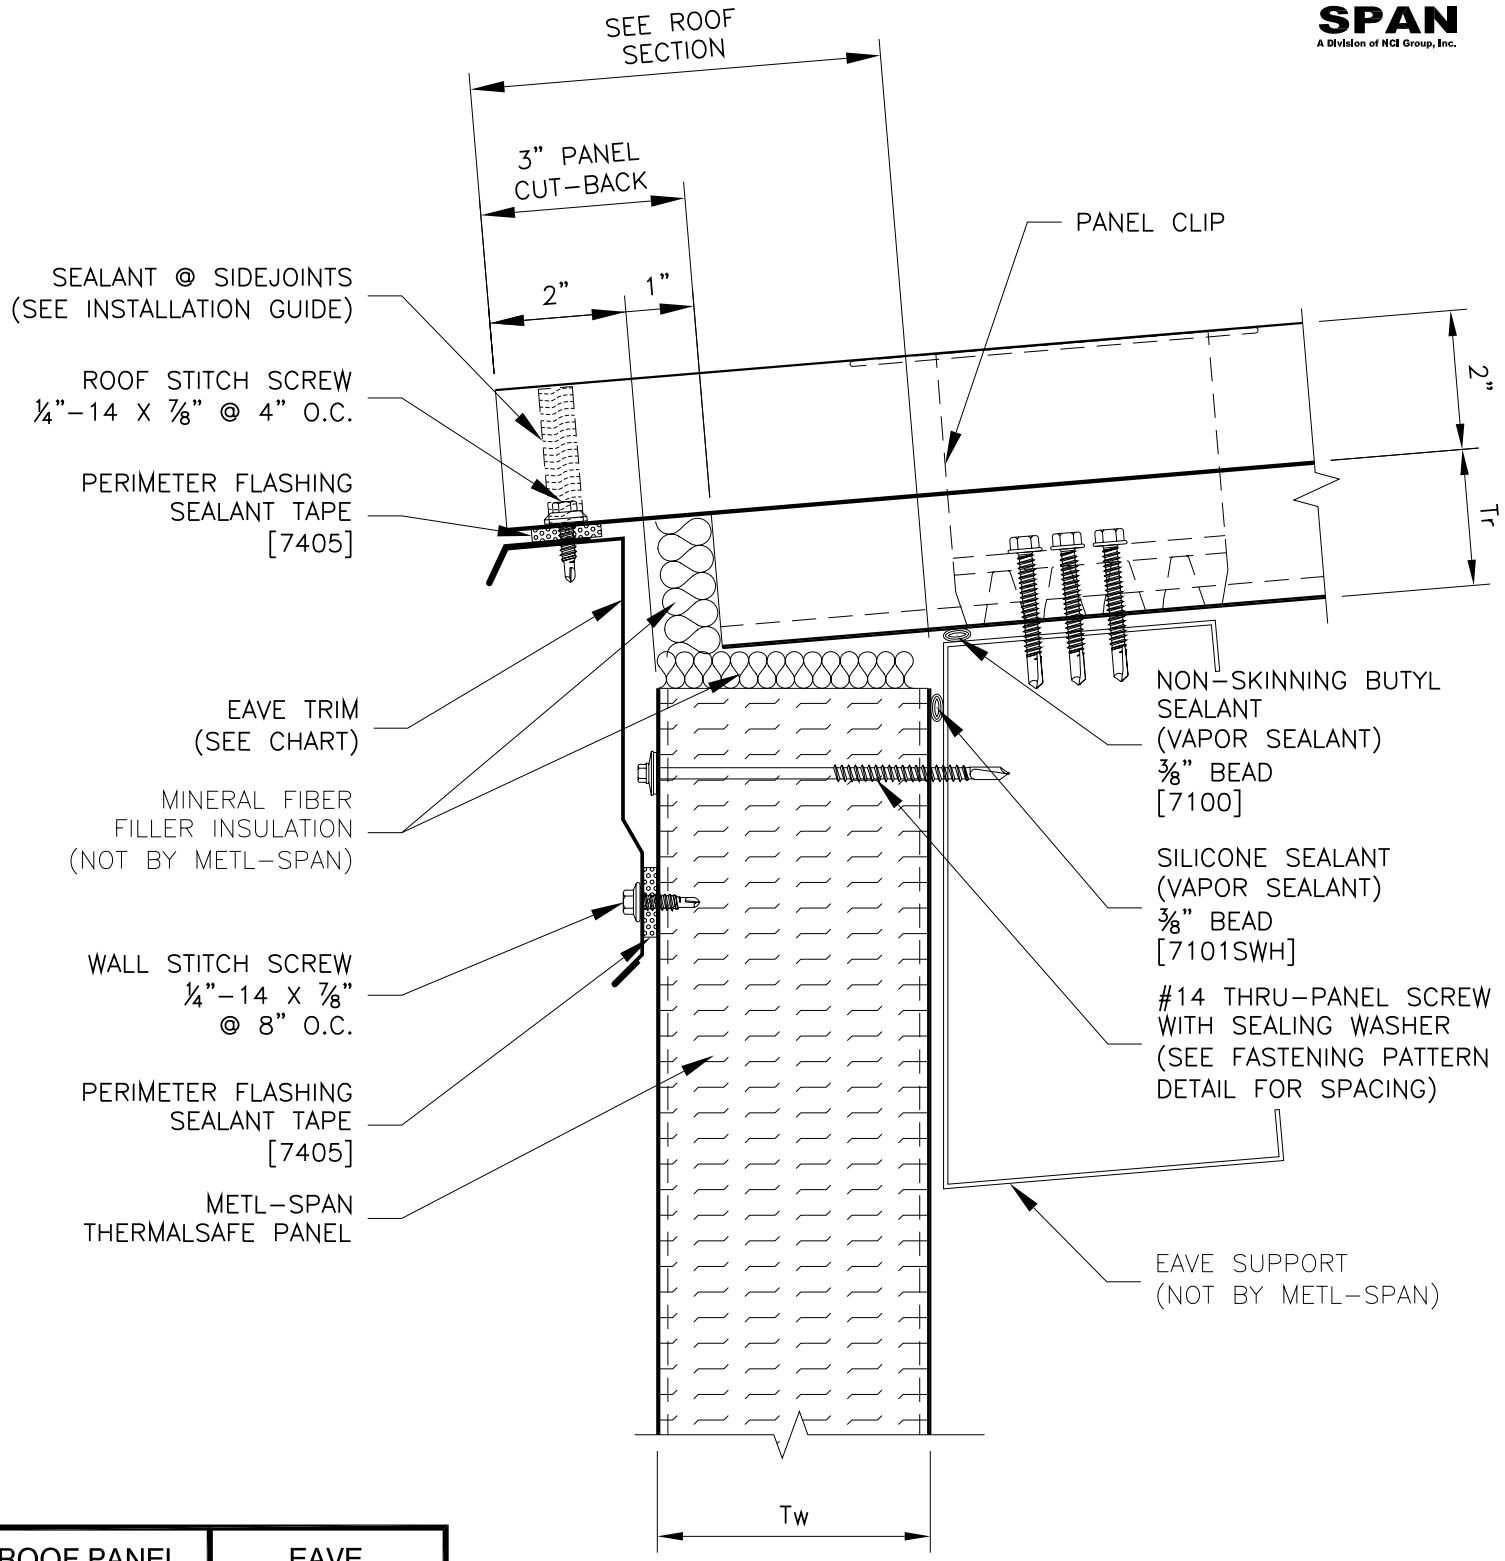

ROOF PANEL Tr	EAVE TRIM
2", 2½", 3"	F3415
4", 5"	F3416
6"	F3417

COMMERCIAL AND INDUSTRIAL	CFR ROOF - THERMALSAFE WALL WITH EAVE TRIM	CFT02020 DATE: 02-07-2014